

THIS DRAWING AND SPECIFICATIONS HEREIN ARE THE PROPERTY OF AMERICAN POWER CONVERSION AND SHALL NOT BE COPIED, REPRODUCED OR USED IN WHOLE OR IN PART, AS THE BASIS FOR THE MANUFACTURE OR SALE OF ITEMS WITHOUT WRITTEN PERMISSION FROM APC. THIS DRAWING IS BASED UPON LATEST AVAILABLE INFORMATION AND IS SUBJECT TO CHANGE WITHOUT NOTICE.

REVISION

ISSUE	DATE	DESCRIPTION

LEGEND

PROJECT TITLE

OWNER

SUPPLIER



SCHNEIDER ELECTRIC IT MALAYSIA SDN BHD
Unit TB-18-2, Level 18, Tower B, Plaza 33,
No.1, Jalan Kemajuan, Seksyen 13,
46200 Petaling Jaya,
Selangor Darul Ehsan, Malaysia.

DRAWING FOR:

- ☐ TENDER
- ☐ PRELIMINARY
- ☒ SUBMISSION
- ☐ CONSTRUCTION
- ☐ SHOP
- ☐ AS-BUILT

DRAWING TITLE:

SERVER ROOM LAYOUT PLAN


DATE: 7- 6 - 2017SCALE: 1:30 (A3)

DRAWN BY: ZAKARIADESIGNED BY:

CHECKED BY: ALEXAPPROVED BY:

Ref No: 17-SEIT-065-DSJ-SR-01-R0Rev: 00

Cad Filename: D:\APC_SEIT\dwg\2017\065- DECATHLON SUBANG JAYA\17-SEIT-065-DSJ-SR-01-R0.DWG

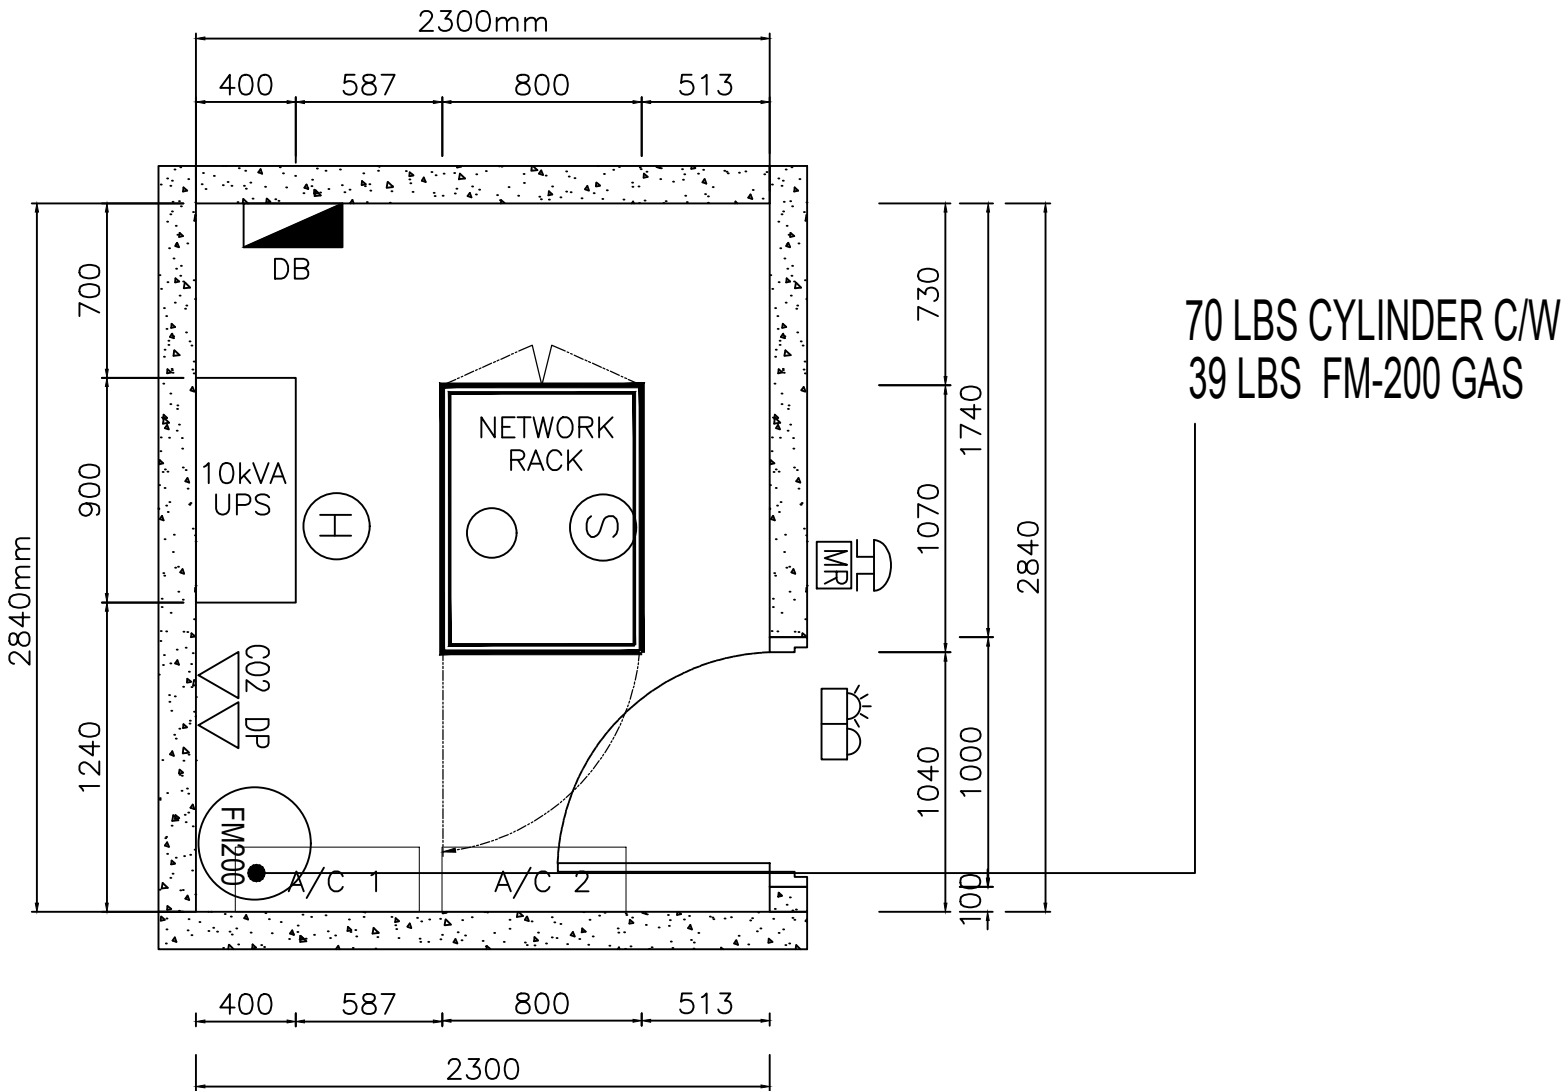

SERVER ROOM LAYOUT PLAN
(OPTION 1)